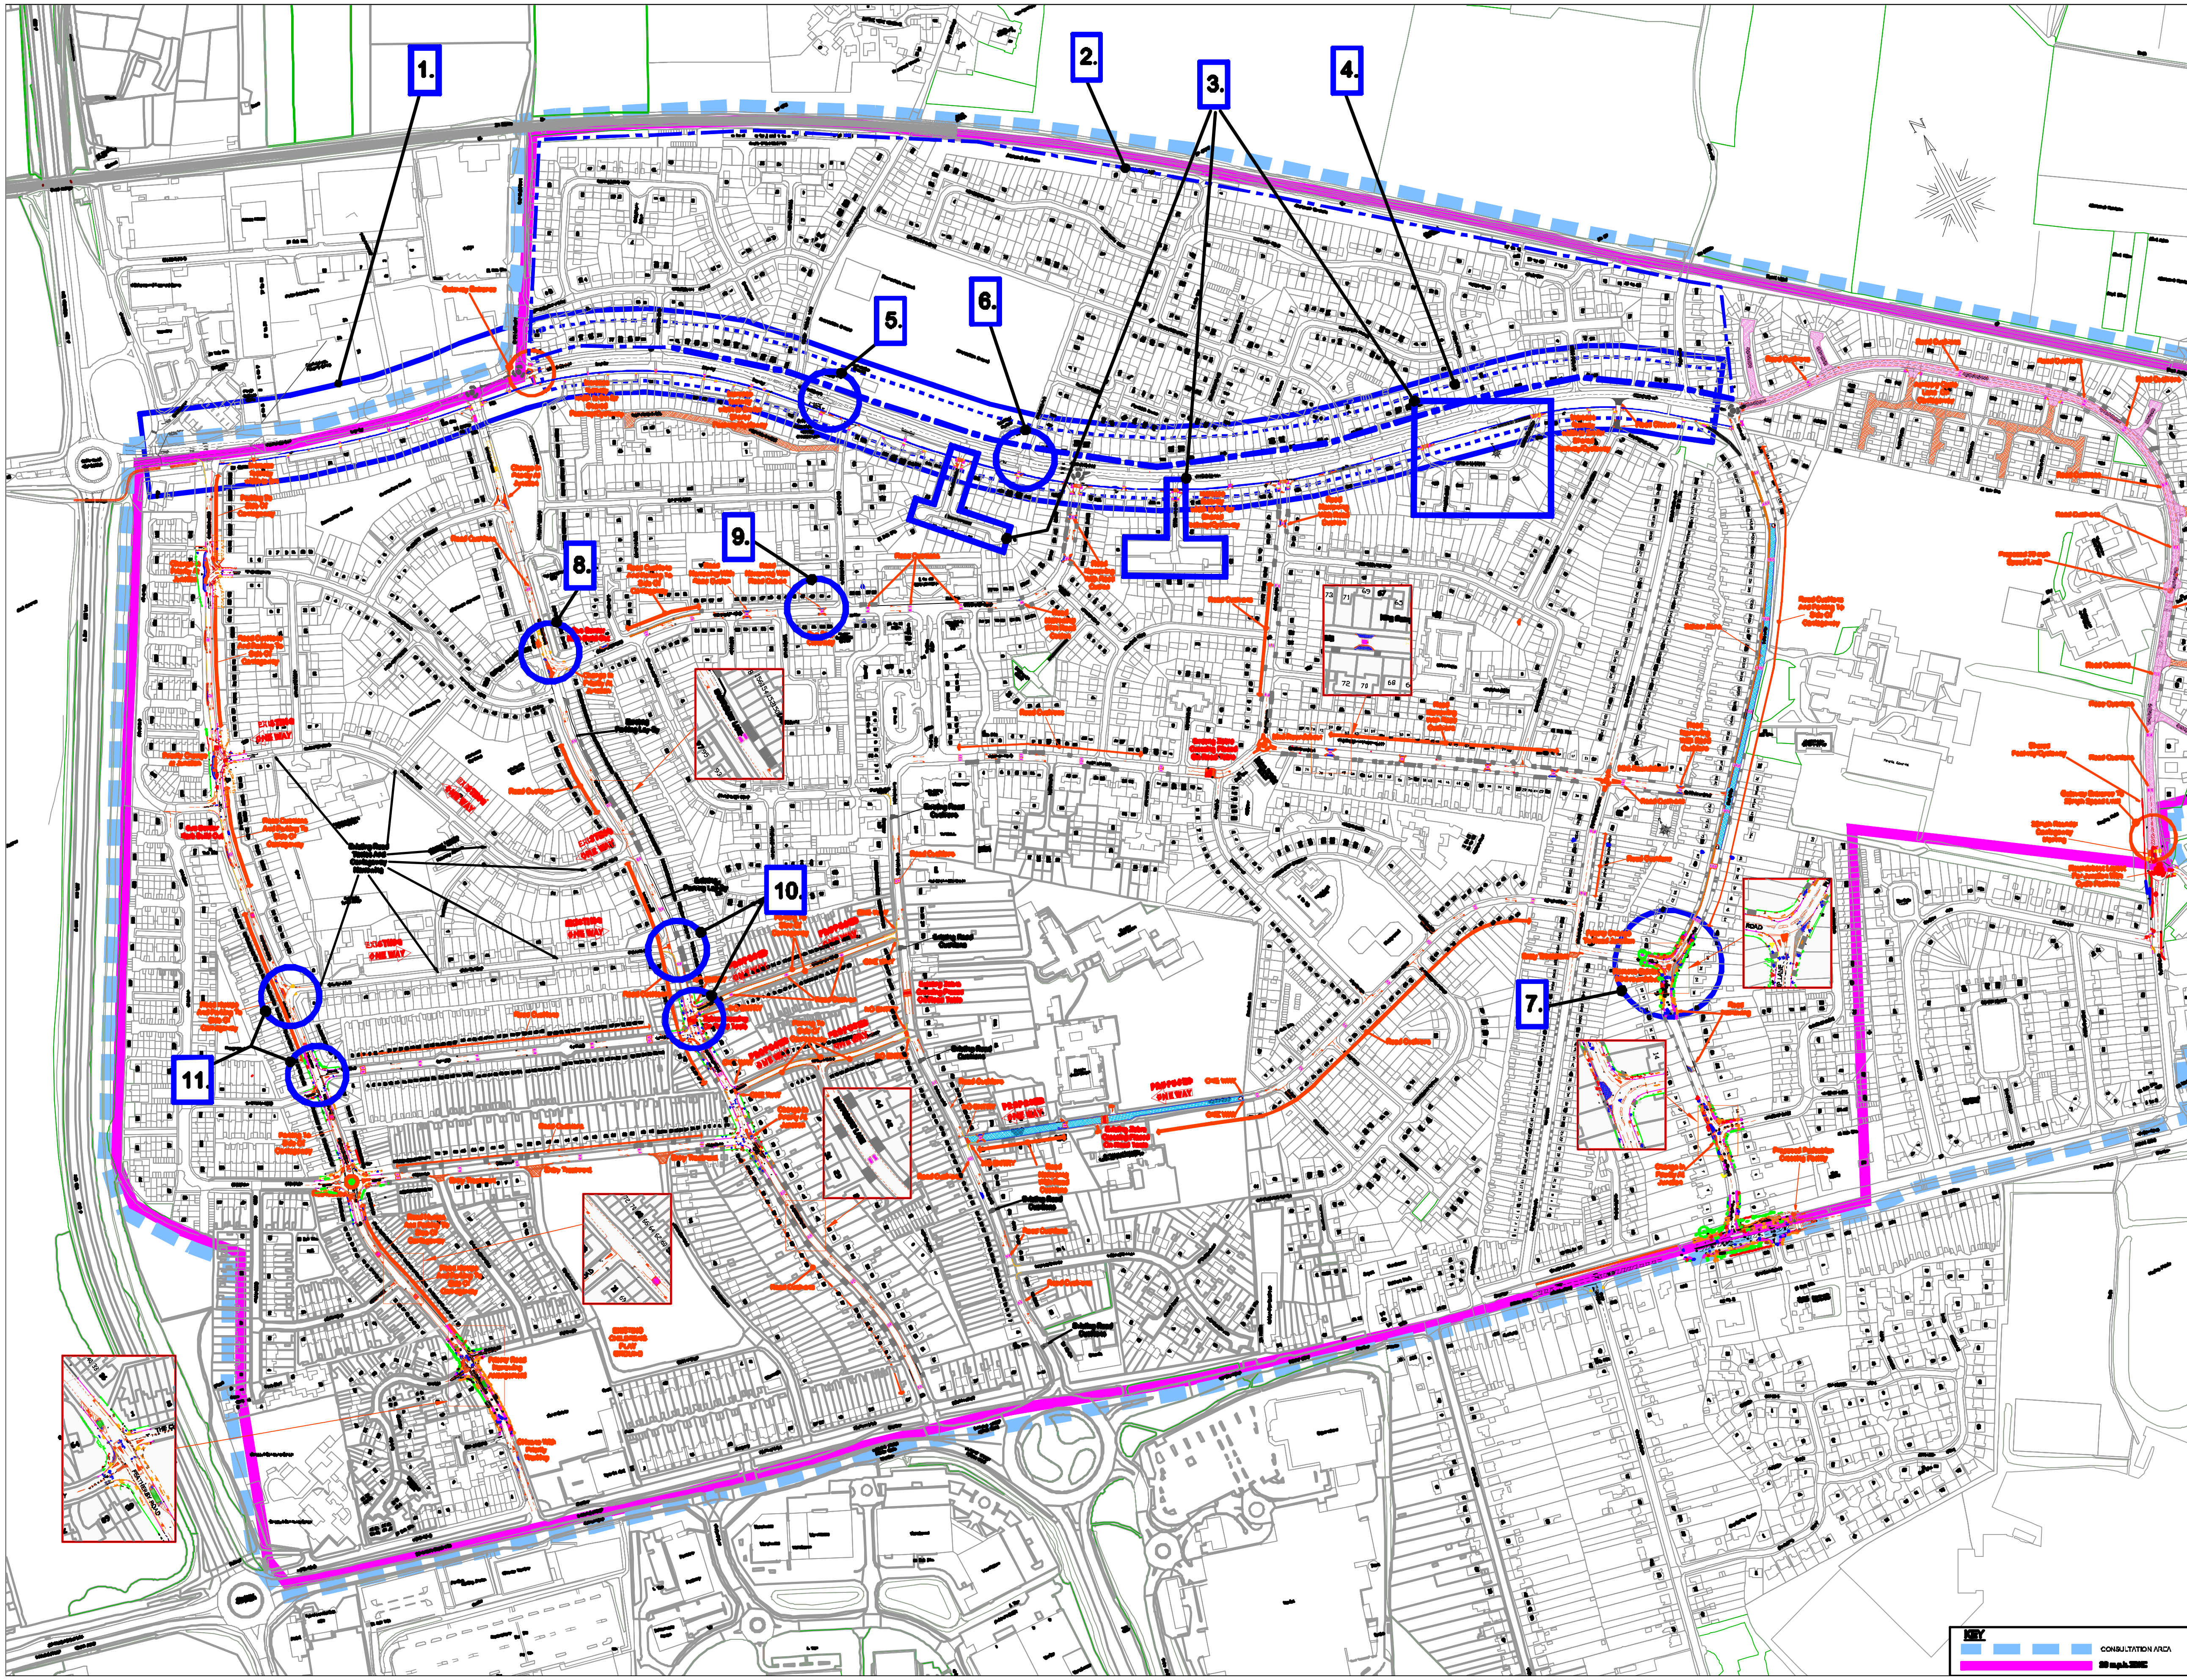

DRAWING NUMBER 730461/03 — REVISION G
SHEET OF

COPYRIGHT RESERVED

"UNAUTHORISED REPRODUCTION INFRINGES CROWN COPYRIGHT AND MAY LEAD TO PROSECUTION OR CIVIL PROCEEDINGS"

"THE MATERIAL CONTAINED IN THE PLOT HAS BEEN REPRODUCED FROM AN ORDNANCE SURVEY MAP WITH PERMISSION OF THE CONTROLLER OF HER MAJESTY'S STATIONERY OFFICE. CROWN COPYRIGHT".

ORDNANCE SURVEY LICENCE No [illegible]

NOTES

DO NOT SCALE. REPORT ANY ERRORS OR OMISSIONS TO THE DIRECTOR. VERIFY ALL DIMENSIONS BEFORE COMMENCING ANY WORK OR PREPARING ANY DETAILED DRAWING.

INDEX	AMENDMENTS / DESCRIPTION	DATE
G	General Annotation Added Beechings Way (Eastcourt Lane to Pumpland) Road Cushions and 20 mph speed limit revised	01/12/09
F	Beechings Way (Eastcourt Lane to Pumpland) Road Cushions and 20 mph speed limit added	25/11/09
E	Change in priority at Aylesford Crescent/ Eastcourt Lane Eastcourt Lane/Goudhurst Road, Eastcourt Lane/Broadway and Pump Lane/Lonsdale Close. Change To Mini Roundabout Bloors Lane/Spitfire/Access Road Junction. Footway width increased Beechings Way for cycle facilities. Advisory Cycle lane added Bloors Lane Road closure removed Aldon Avenue	25/11/09
D	Change in priority Teynham Green/Featherby Road Junction and Allington Road. One way revised Brenchley Road, Lewis Avenue and Romany Road. Proposed Mini-roundabout Begonia Way/Hawthorne Avenue and Goudhurst Road/Eastcourt Lane. Layout revised Beechings Way and Elmfield/Featherby road. Chicane added Featherby Road	05/11/09
C	Proposed 20mph zone extended (North & East) Gateway entrance to 20mph zone added Beechings Way/Bloors Lane Road Cushions Added Beechings Way	24/09/09
B	Proposed 20mph speed Limits revised Beechings Way Twydall Green crossing points for pedestrians amended London Road proposed pedestrian crossing facility added Consultation area added	10/09/09
A	Proposed 20mph speed Limits revised Beechings Way/Bloors Lane Broadway (East of Featherby Road) Control Measures Amended	09/03/09

ISSUED FOR:

Medway Council

DIRECTOR OF REGENERATION AND DEVELOPMENT
COMPASS CENTRE
PEMBROKE
CHATHAM MARITIME
CHATHAM
KENT
ME4 4YH
MEDWAY (01634) 33[illegible]

PROJECT

TWYDALL AREA IMPROVED ACCESS

TITLE

20 m.p.h. Zone Proposed Traffic Calming Measures

DRAWN	KB (D.B.)	DATE	Nov 09
TRACED		SCALE	N.T.S.
CHECKED		ORIGINAL DRG SIZE	A0

DRAWING NUMBER 730461/03 — REVISION G
SHEET OF