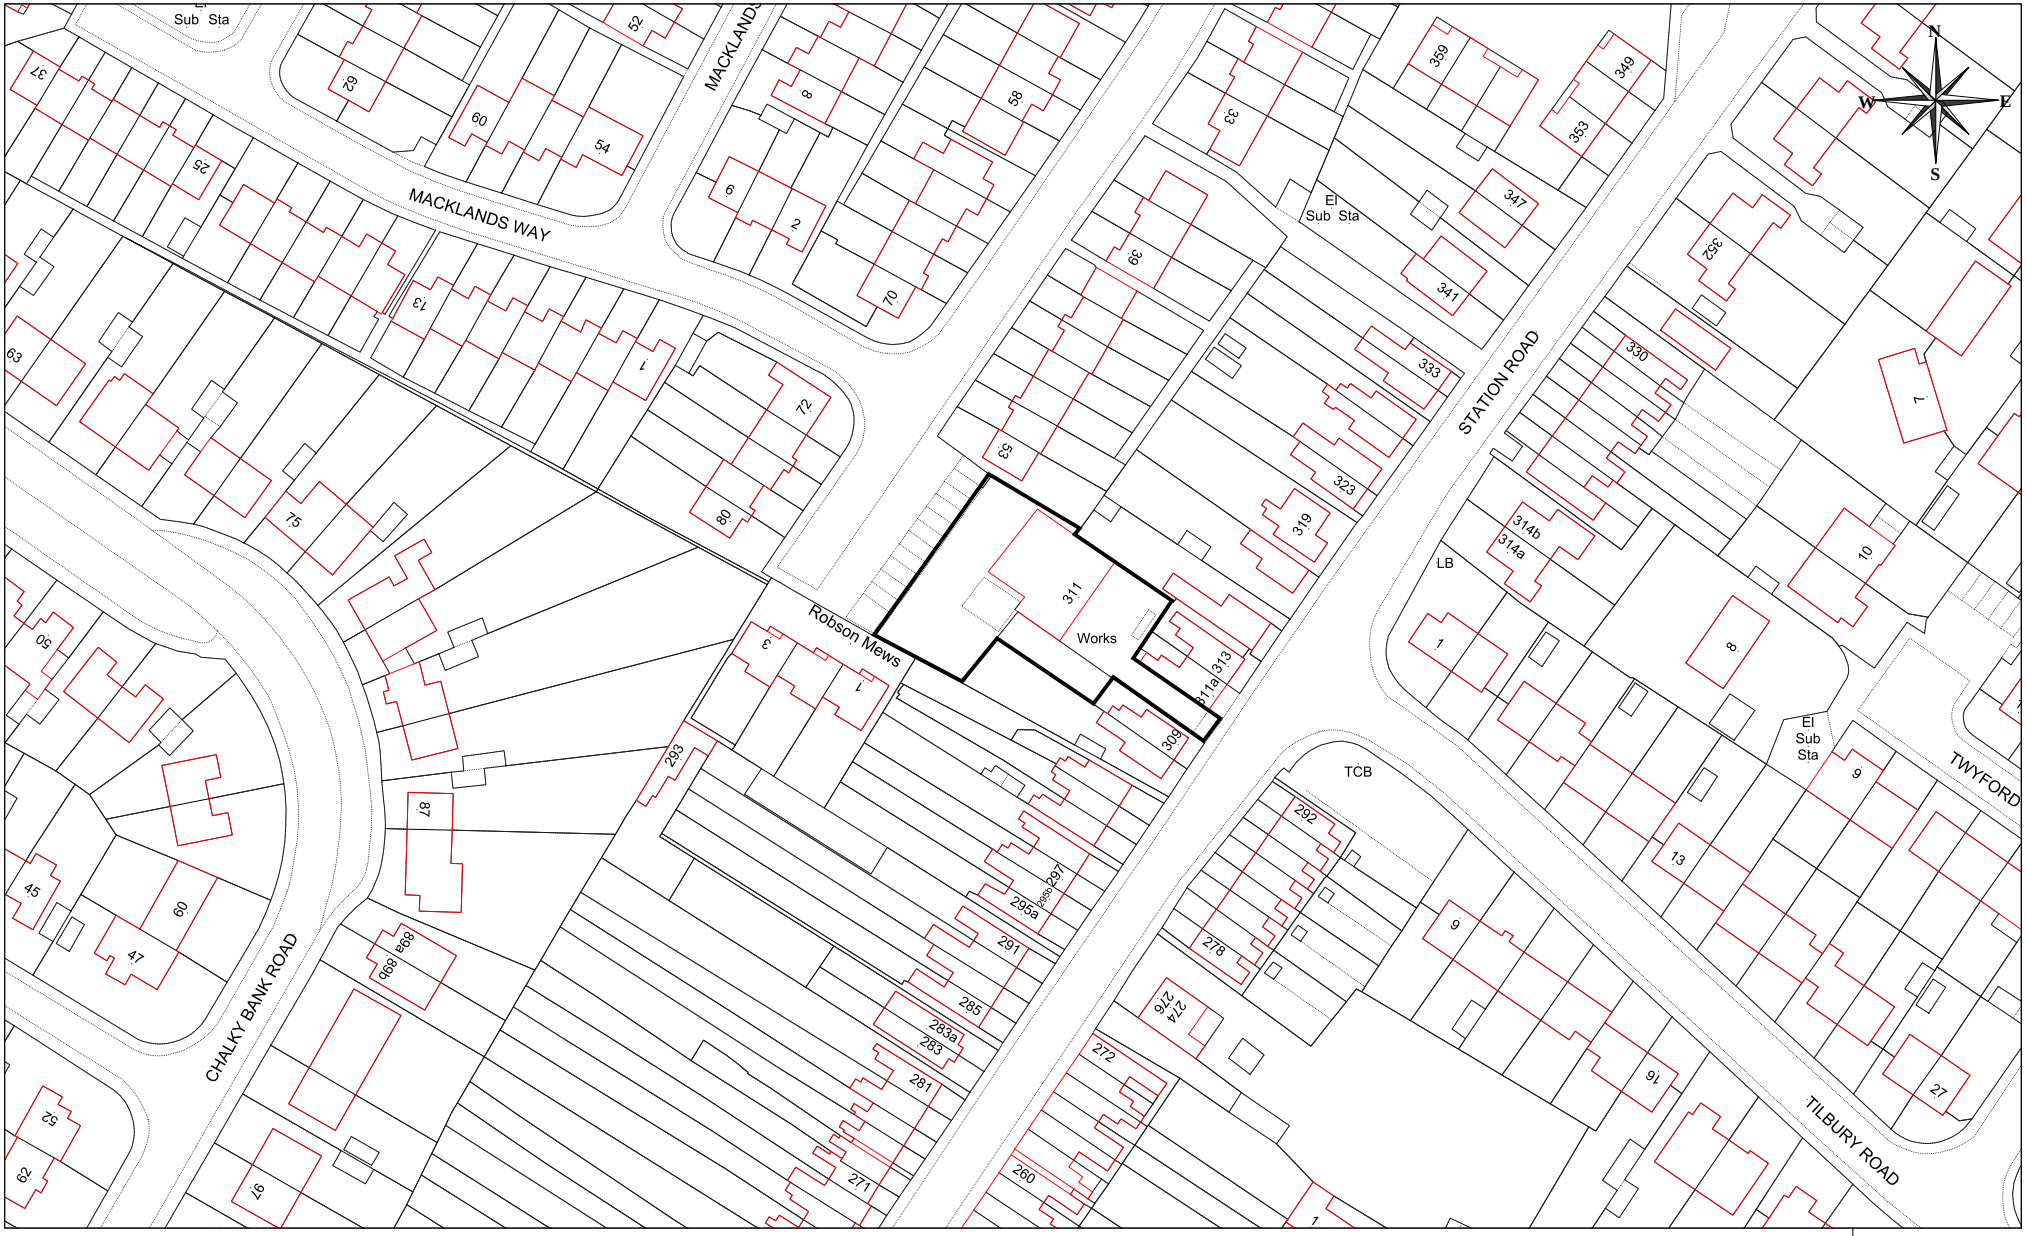

MC/18/1782 - 311 Station Road, Rainham, Gillingham

10 0 10 20 30 40 50 60 70 80 90 100

Metres

© Crown copyright and database rights 2018 Ordnance Survey licence number 100024225.

Medway Council
Serving You

Scale:1:1250 15/08/18

© Medway Council, 2018