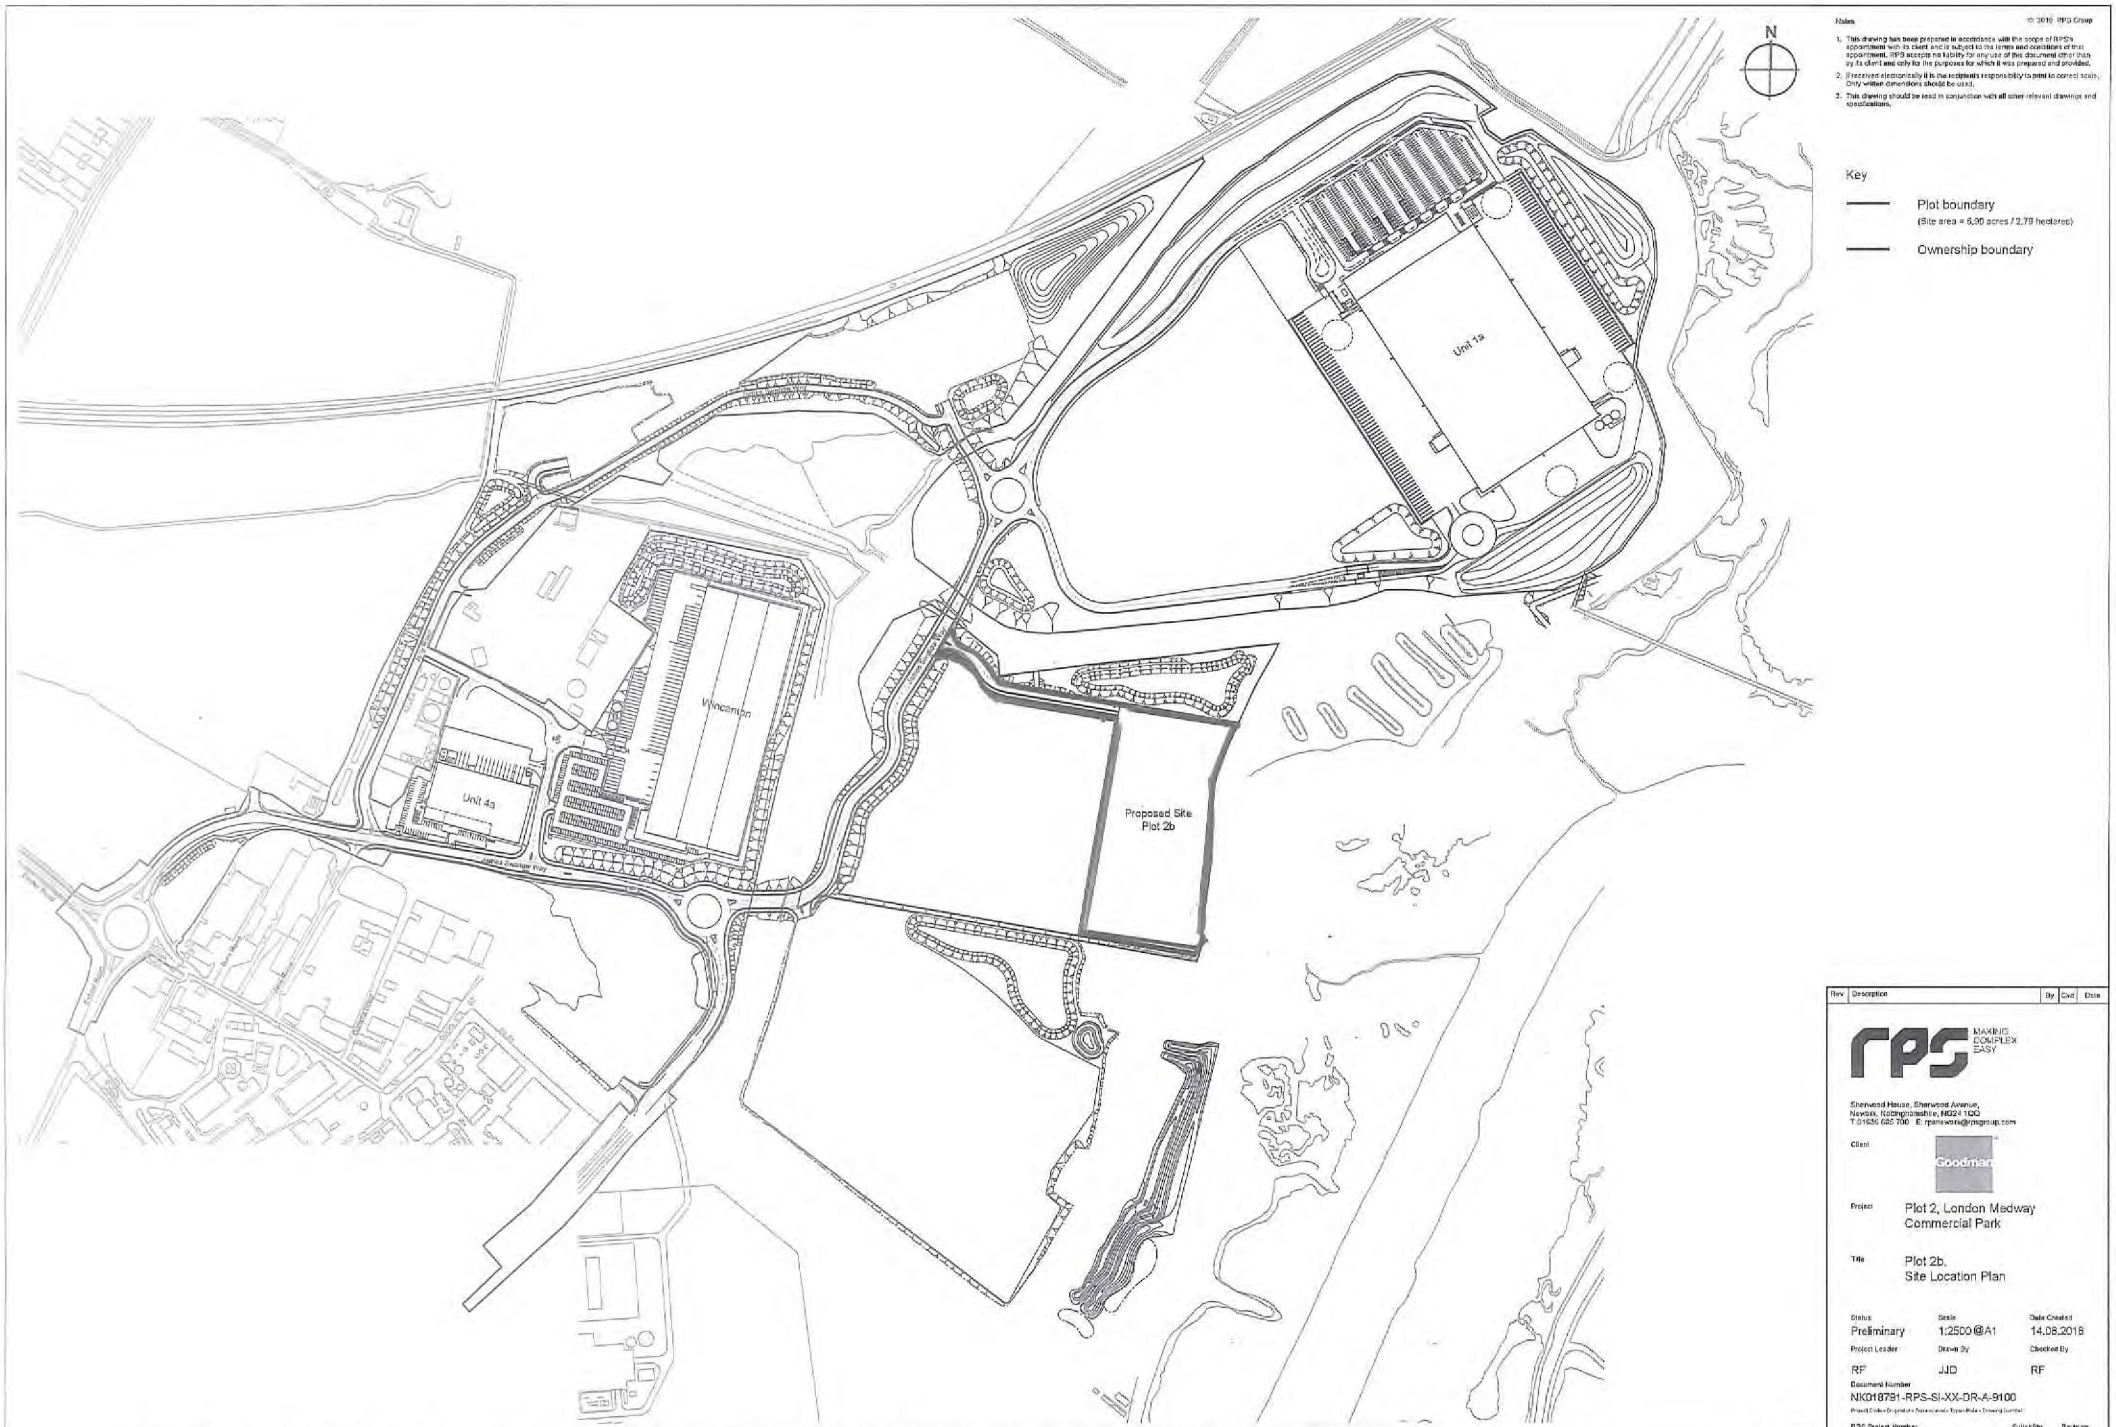

© 2018 RPS Group

Notes

1. This drawing has been prepared in accordance with the scope of RPS's appointment with its client and is subject to the terms and conditions of that appointment. RPS accepts no liability for any use of this document other than by its client and only for the purposes for which it was prepared and provided.
2. If received electronically it is the recipients responsibility to print to correct scale. Only written dimensions should be used.
3. This drawing should be read in conjunction with all other relevant drawings and specifications.

Key

- Plot boundary (Site area = 5.96 acres / 2.79 hectares)
- Ownership boundary

Rev	Description	By	Ckd	Date

Sherwood House, Sherwood Avenue,
Newark, Nottinghamshire, NG24 1QQ
T: 01636 605 700 E: rpsnewark@rpsgroup.com

Client: Goodman

Project: Plot 2, London Medway Commercial Park

Title: Plot 2b. Site Location Plan

Status	Scale	Date Created
Preliminary	1:2500@A1	14.08.2018
Project Leader	**Drawn By**	**Checked By**
RF	JJD	RF

Document Number: NK018791-RPS-SI-XX-DR-A-9100

RPS Project Number: NK018791 | Suitability: S2 | Revision: P04

rpsgroup.com

MC/19/1028 - Unit 2B London Medway Commercial Park, James Swallow Way, Hoo