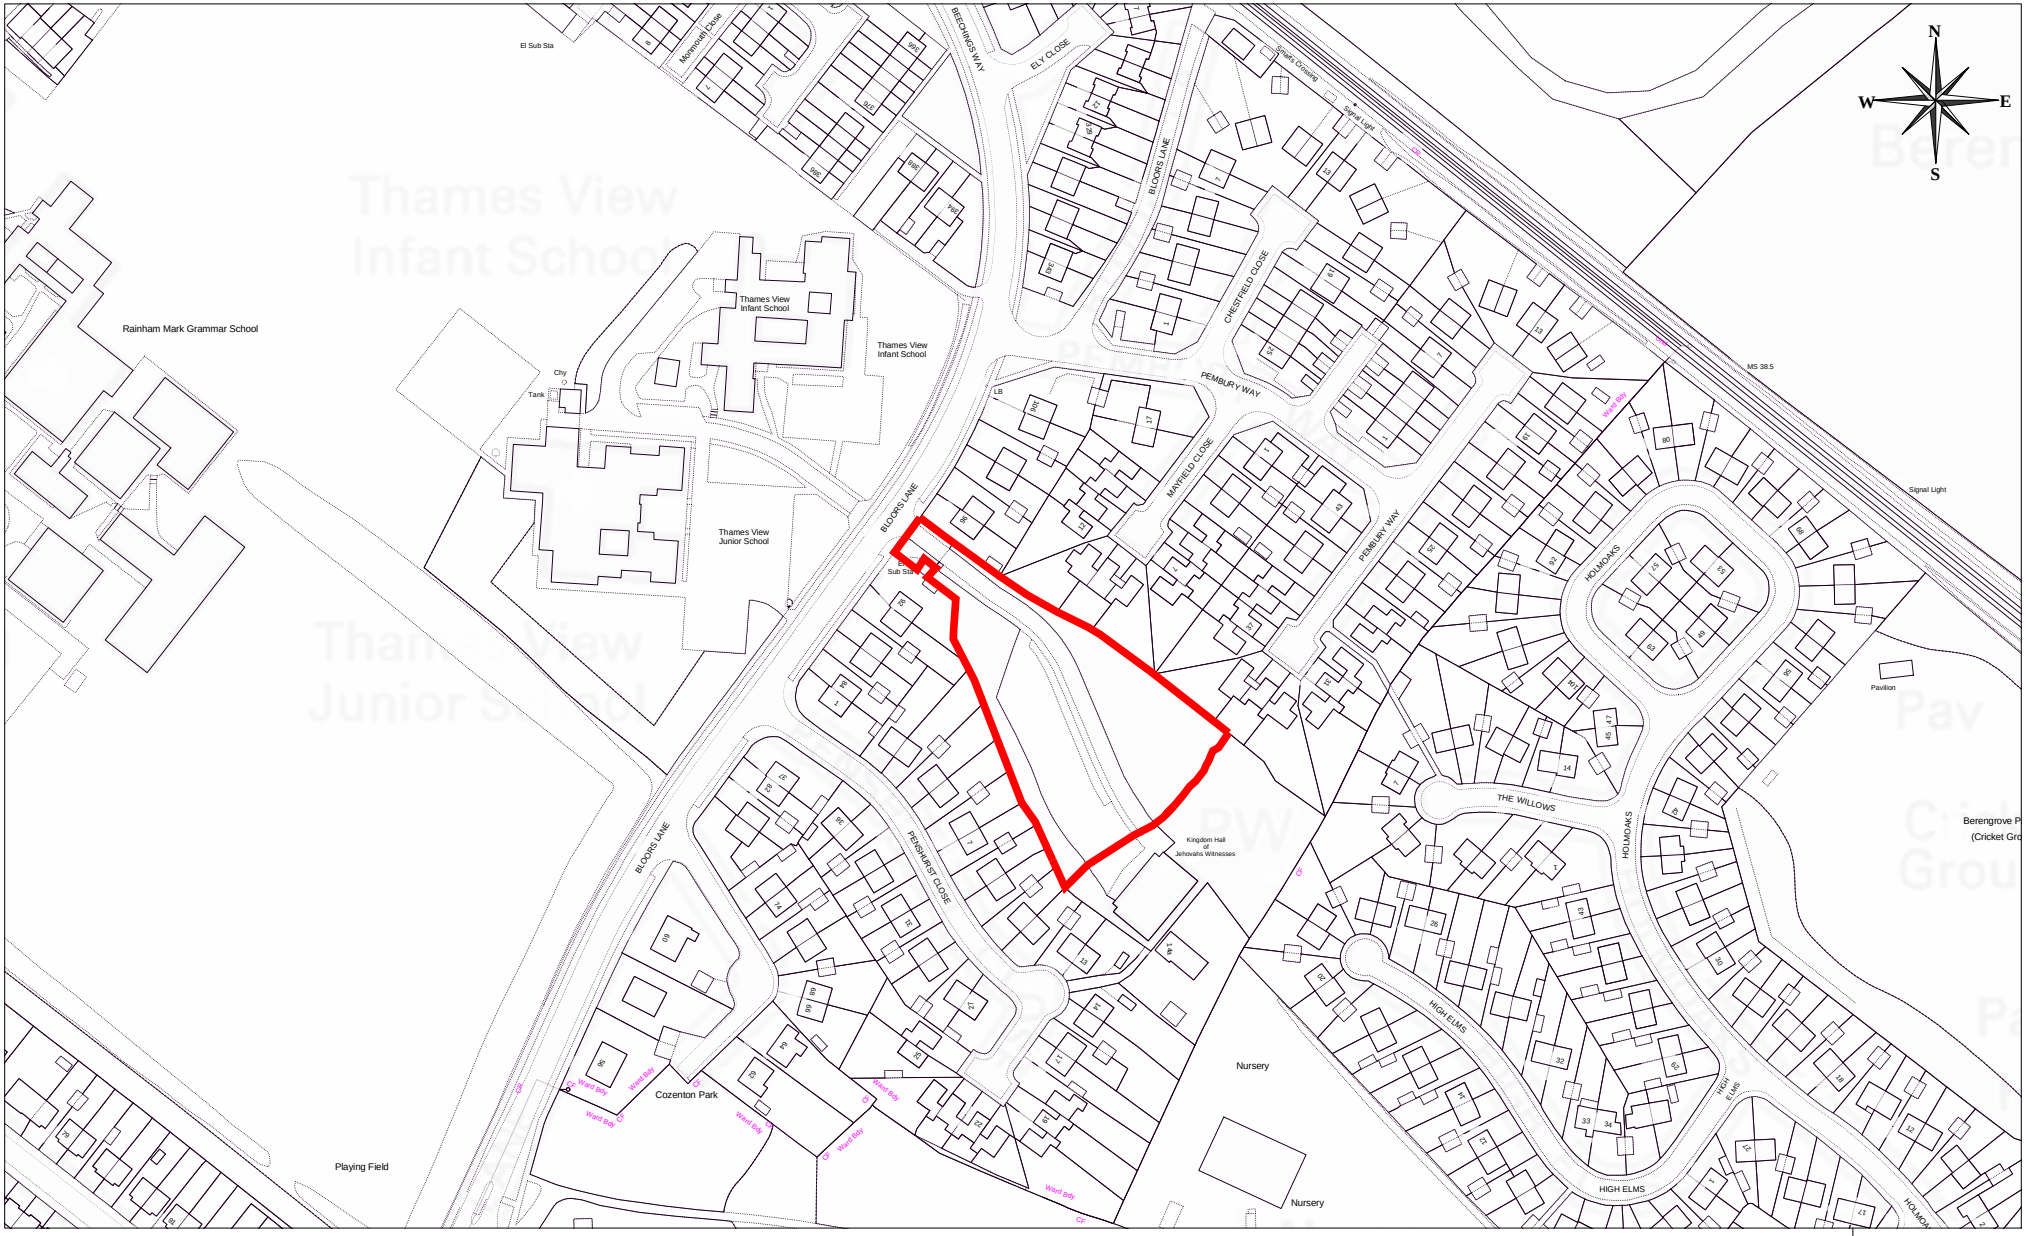

MC/20/2696 - Kingdom Hall, Bloors Lane, Rainham, ME8 7DS

25 0 25 50 75 100 125 150 175 200

Metres

© Crown copyright and database rights 2021 Ordnance Survey licence number 100024225.

Medway Council
Serving You

Scale:1:2500 28/07/21

© Medway Council, 2021