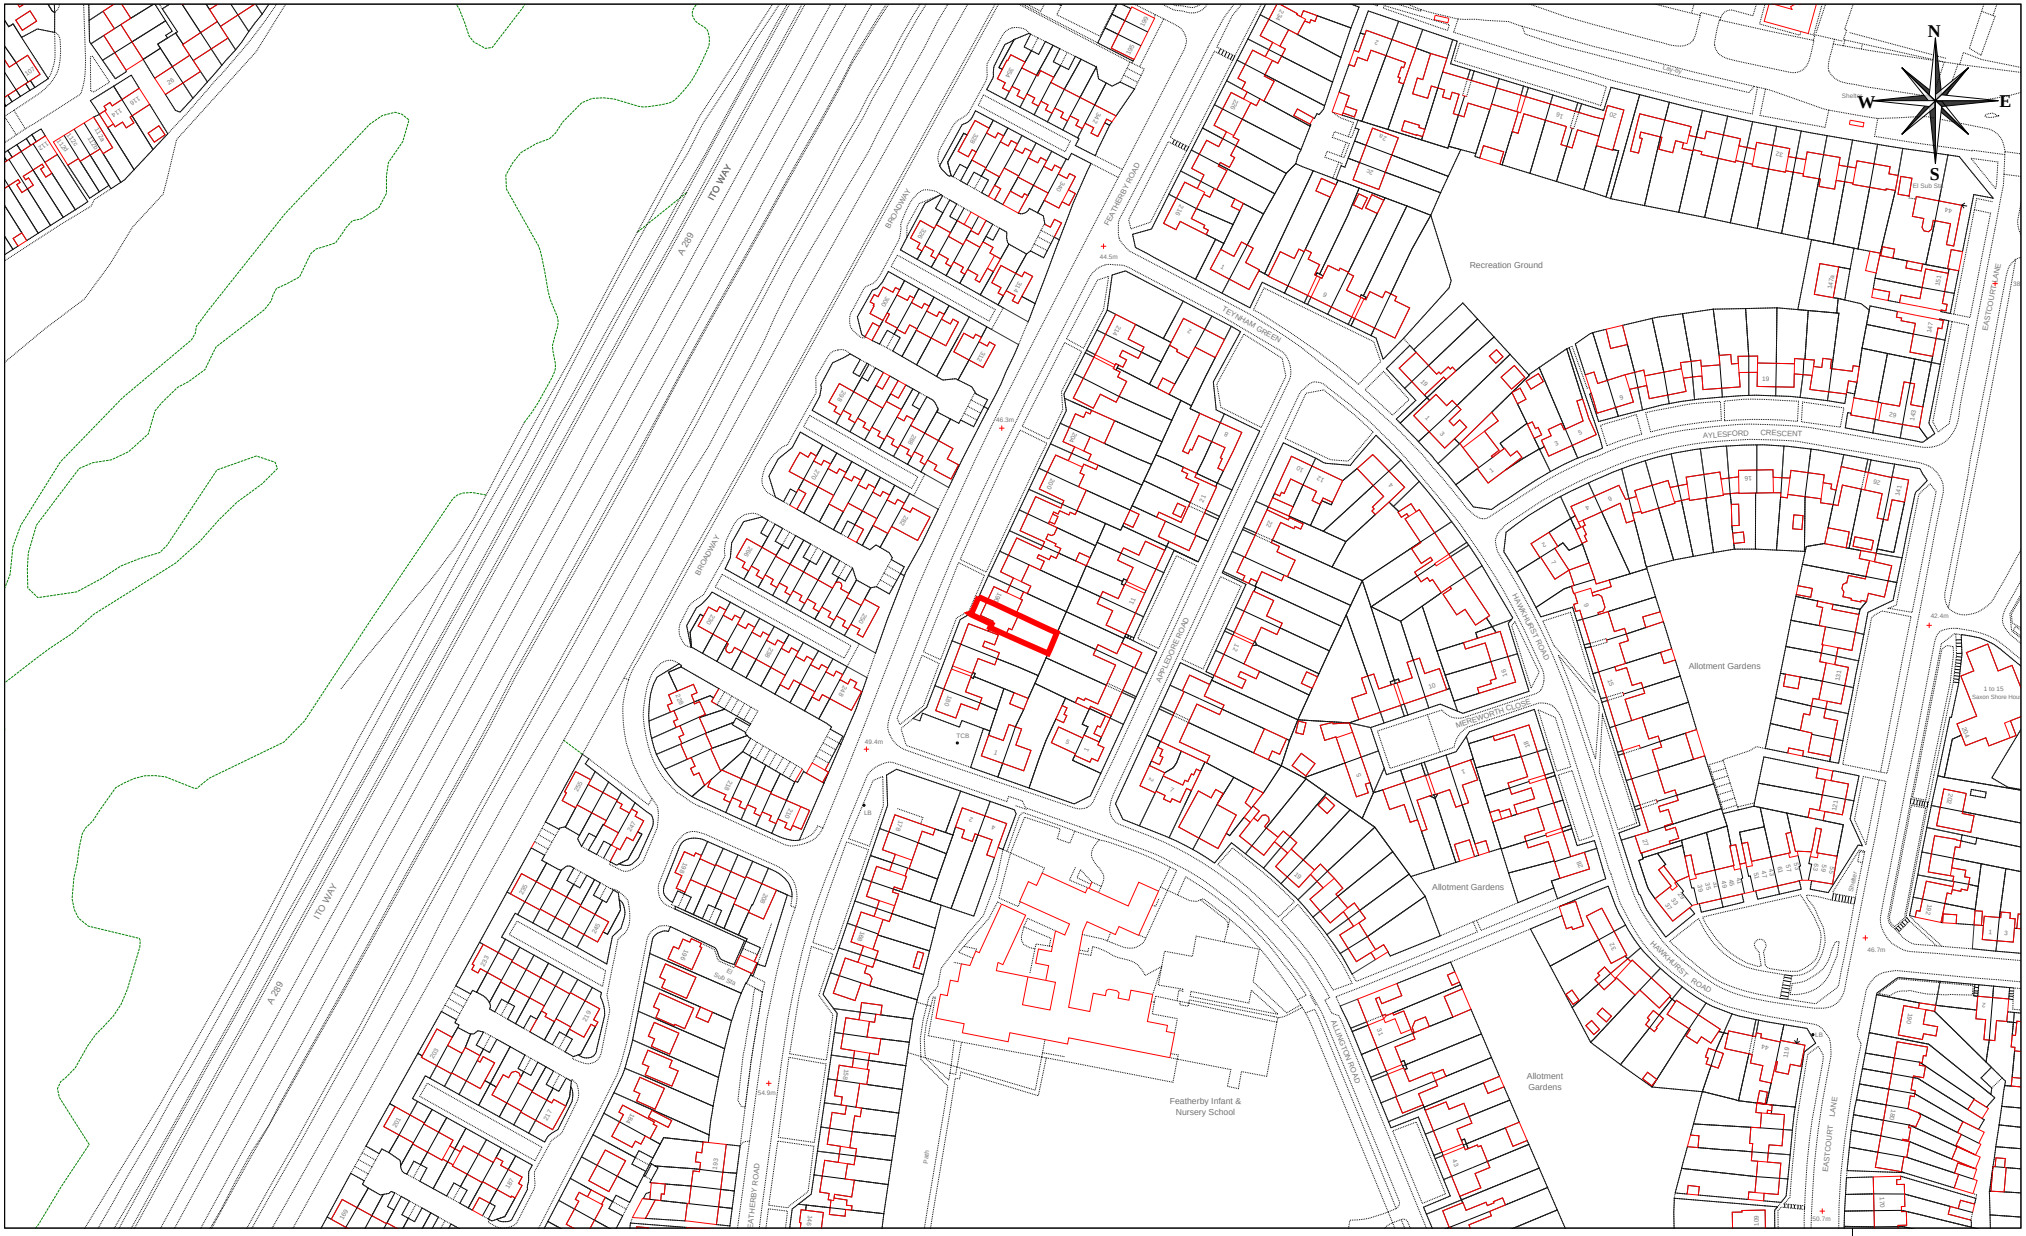

MC/23/0328 - 188 Featherby Road, Gillingham, ME8 6DG

25 0 25 50 75 100 125 150 175 200

Metres

Medway Council
Serving You

Scale:1:2500 07/03/23

© Crown copyright and database rights 2023 Ordnance Survey licence number 100024225.

© Medway Council 2023