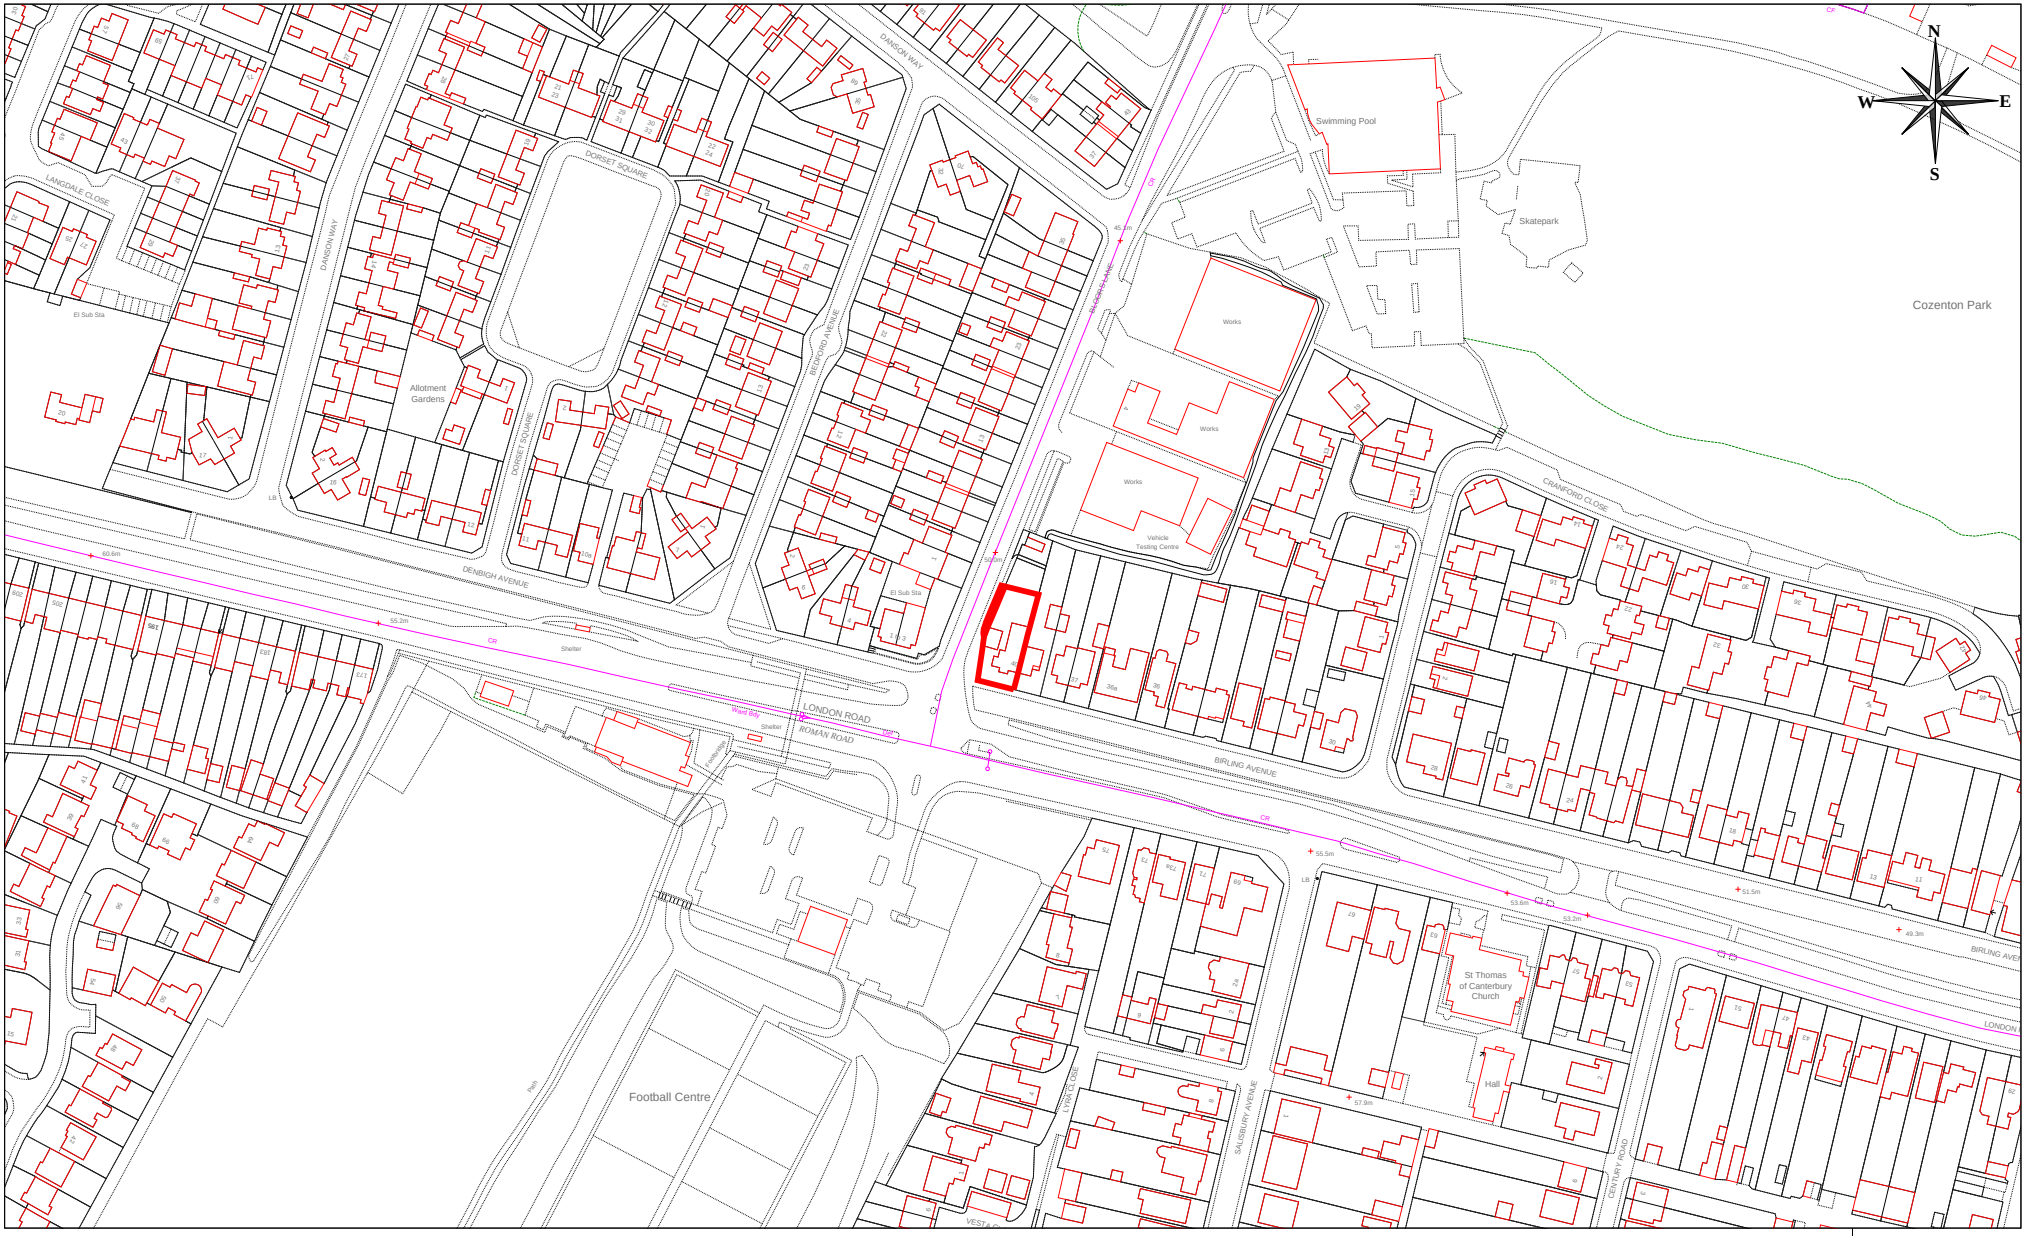

MC/23/0707 - 40 Birling Avenue, Rainham, Gillingham, ME8 7EY

25 0 25 50 75 100 125 150 175 200

Metres

Medway Council
Serving You

Scale:1:2500 14/06/23

© Medway Council 2023

© Crown copyright and database rights 2023 Ordnance Survey licence number 100024225.