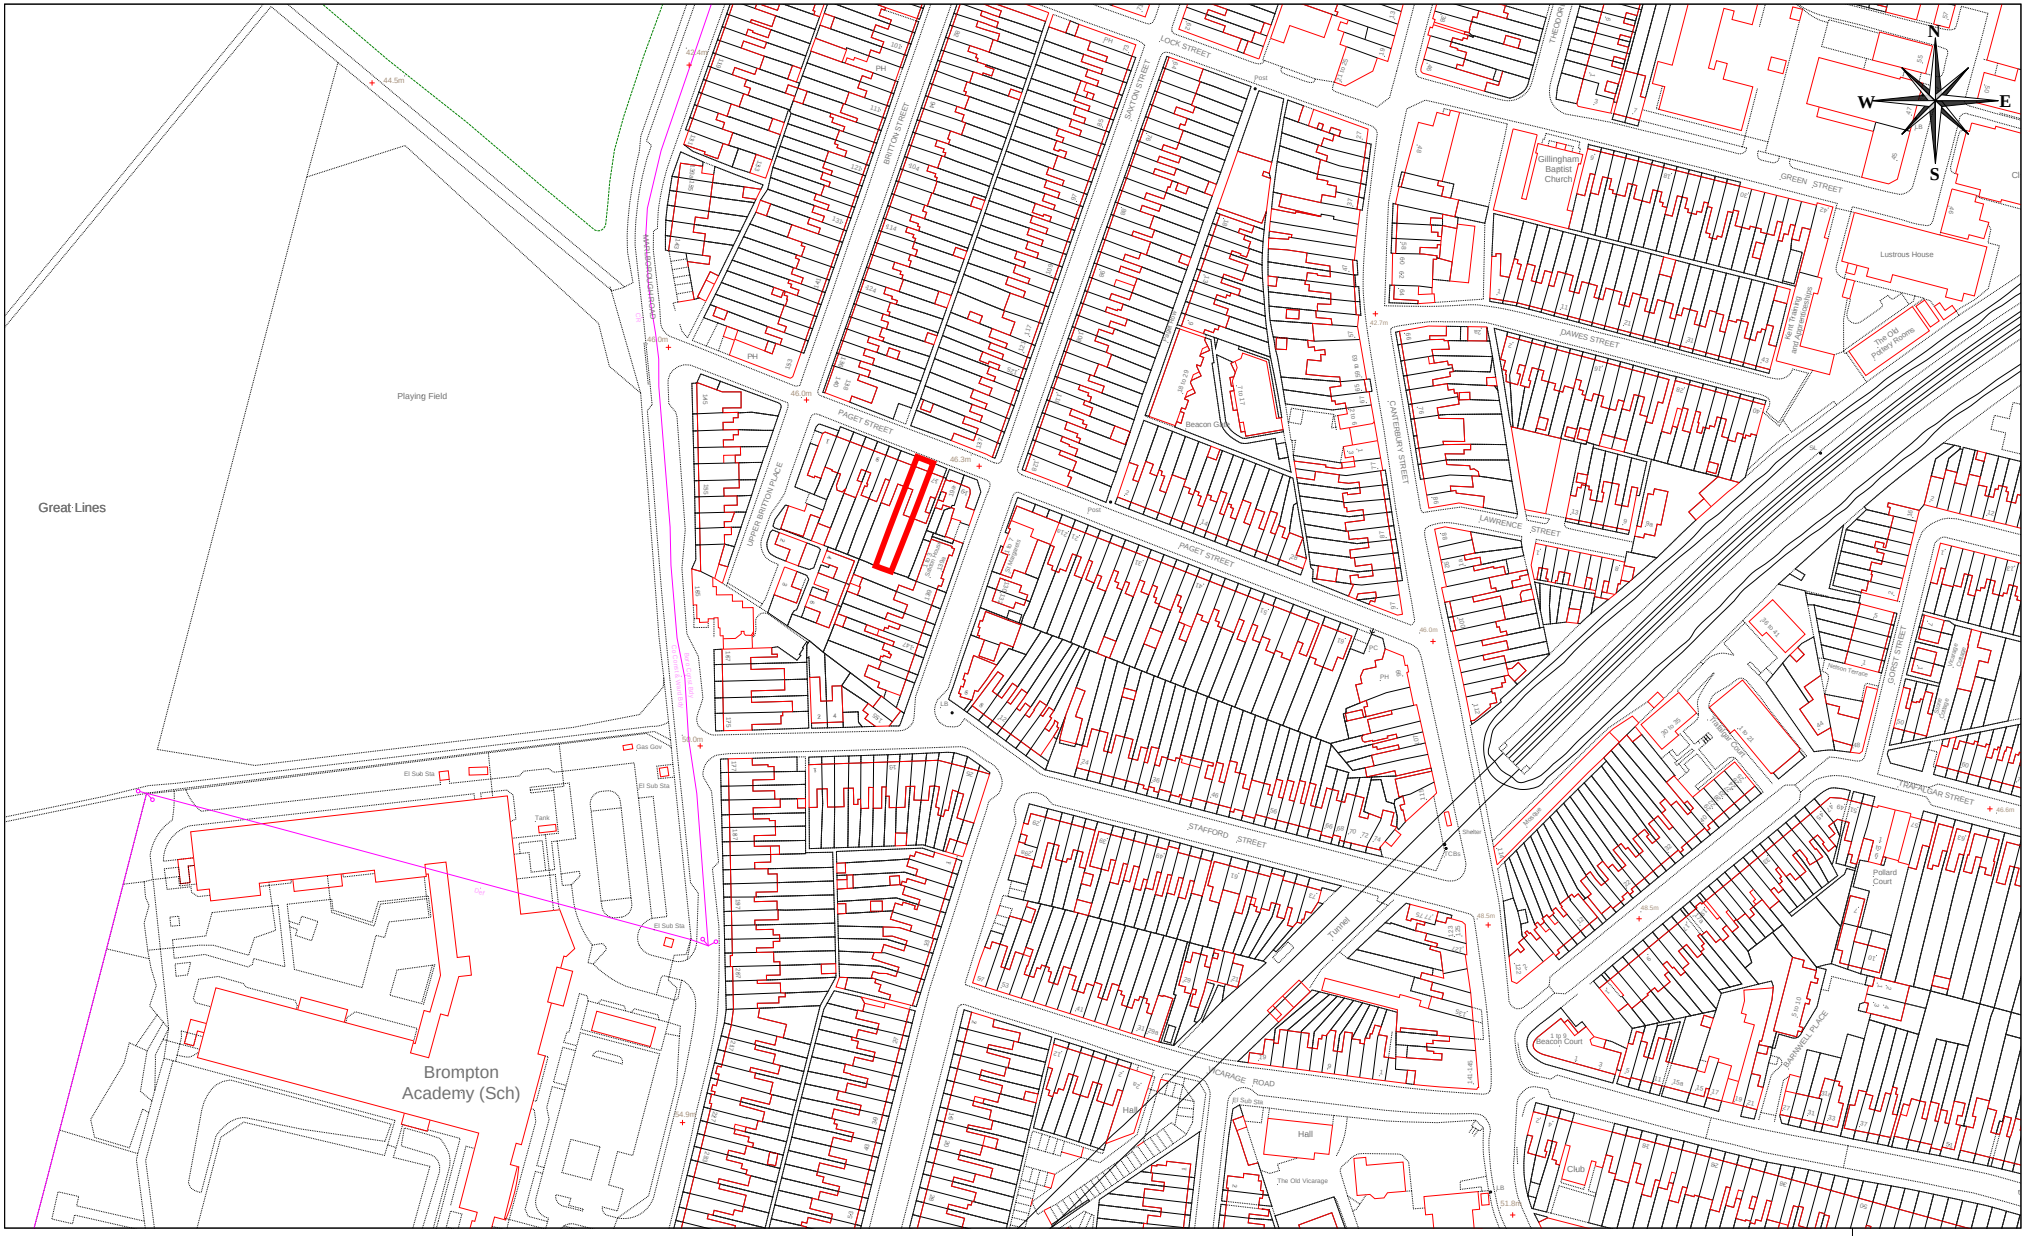

MC/26/0358 - 15 Paget Street, Gillingham, ME7 5ER

25 0 25 50 75 100 125 150 175 200

Metres

Medway Council
Serving You

Scale:1:2500 15/07/26

© Crown copyright and database rights 2026 Ordnance Survey licence number 100024225.

© Medway Council 2026