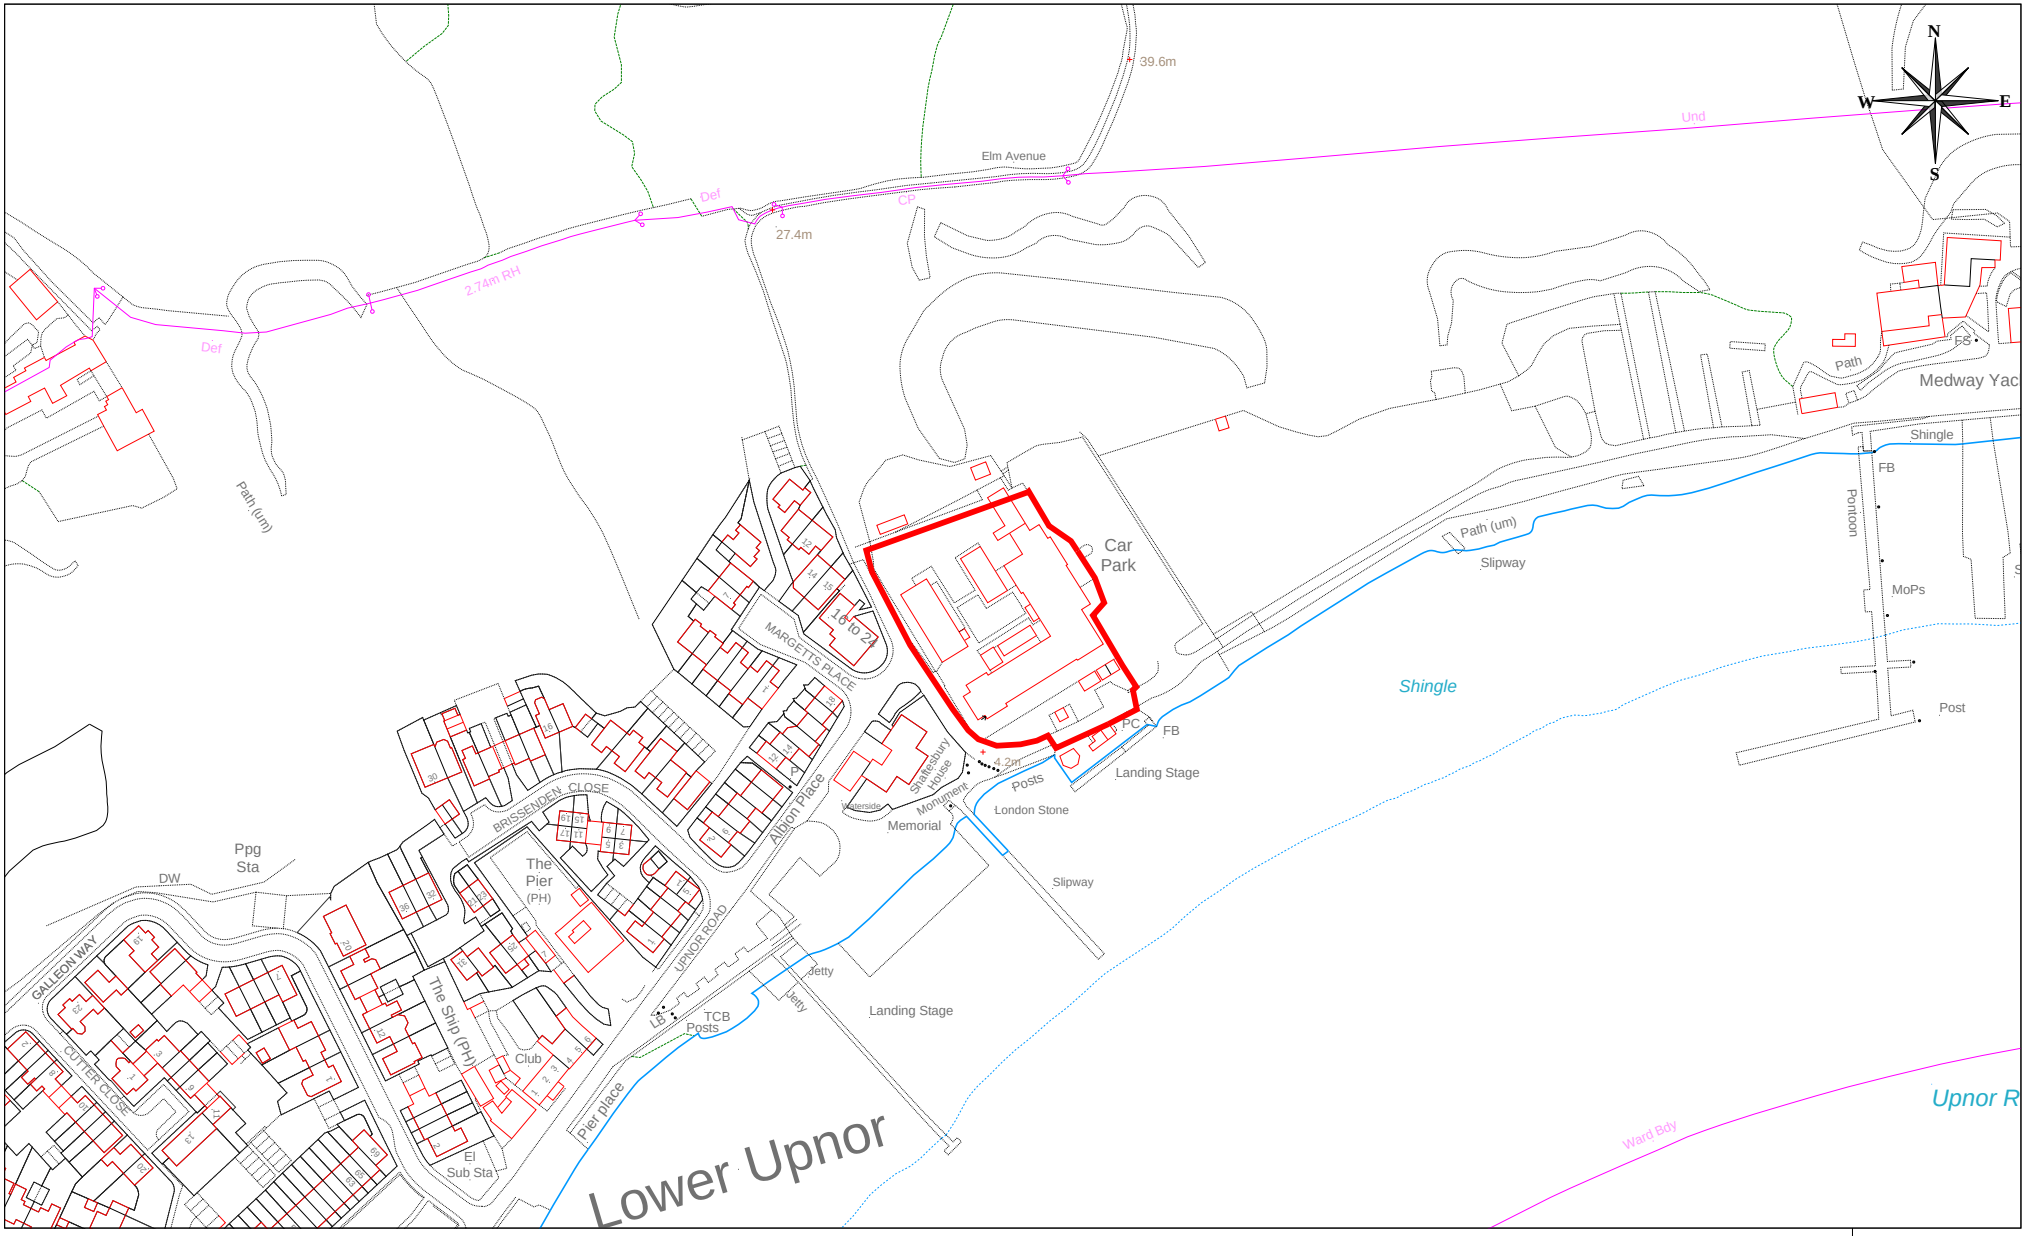

MC/24/2535 - Arethusa Venture Centre, Upnor Road, Upnor, Rochester ME2 4XB

25 0 25 50 75 100 125 150 175 200

Metres

© Crown copyright and database rights 2026 Ordnance Survey licence number 100024225.

Medway Council
Serving You

Scale:1:2500 08/08/26

© Medway Council 2026